JOHNNIE DODDS BLVD IMPROVEMENT PROJECT

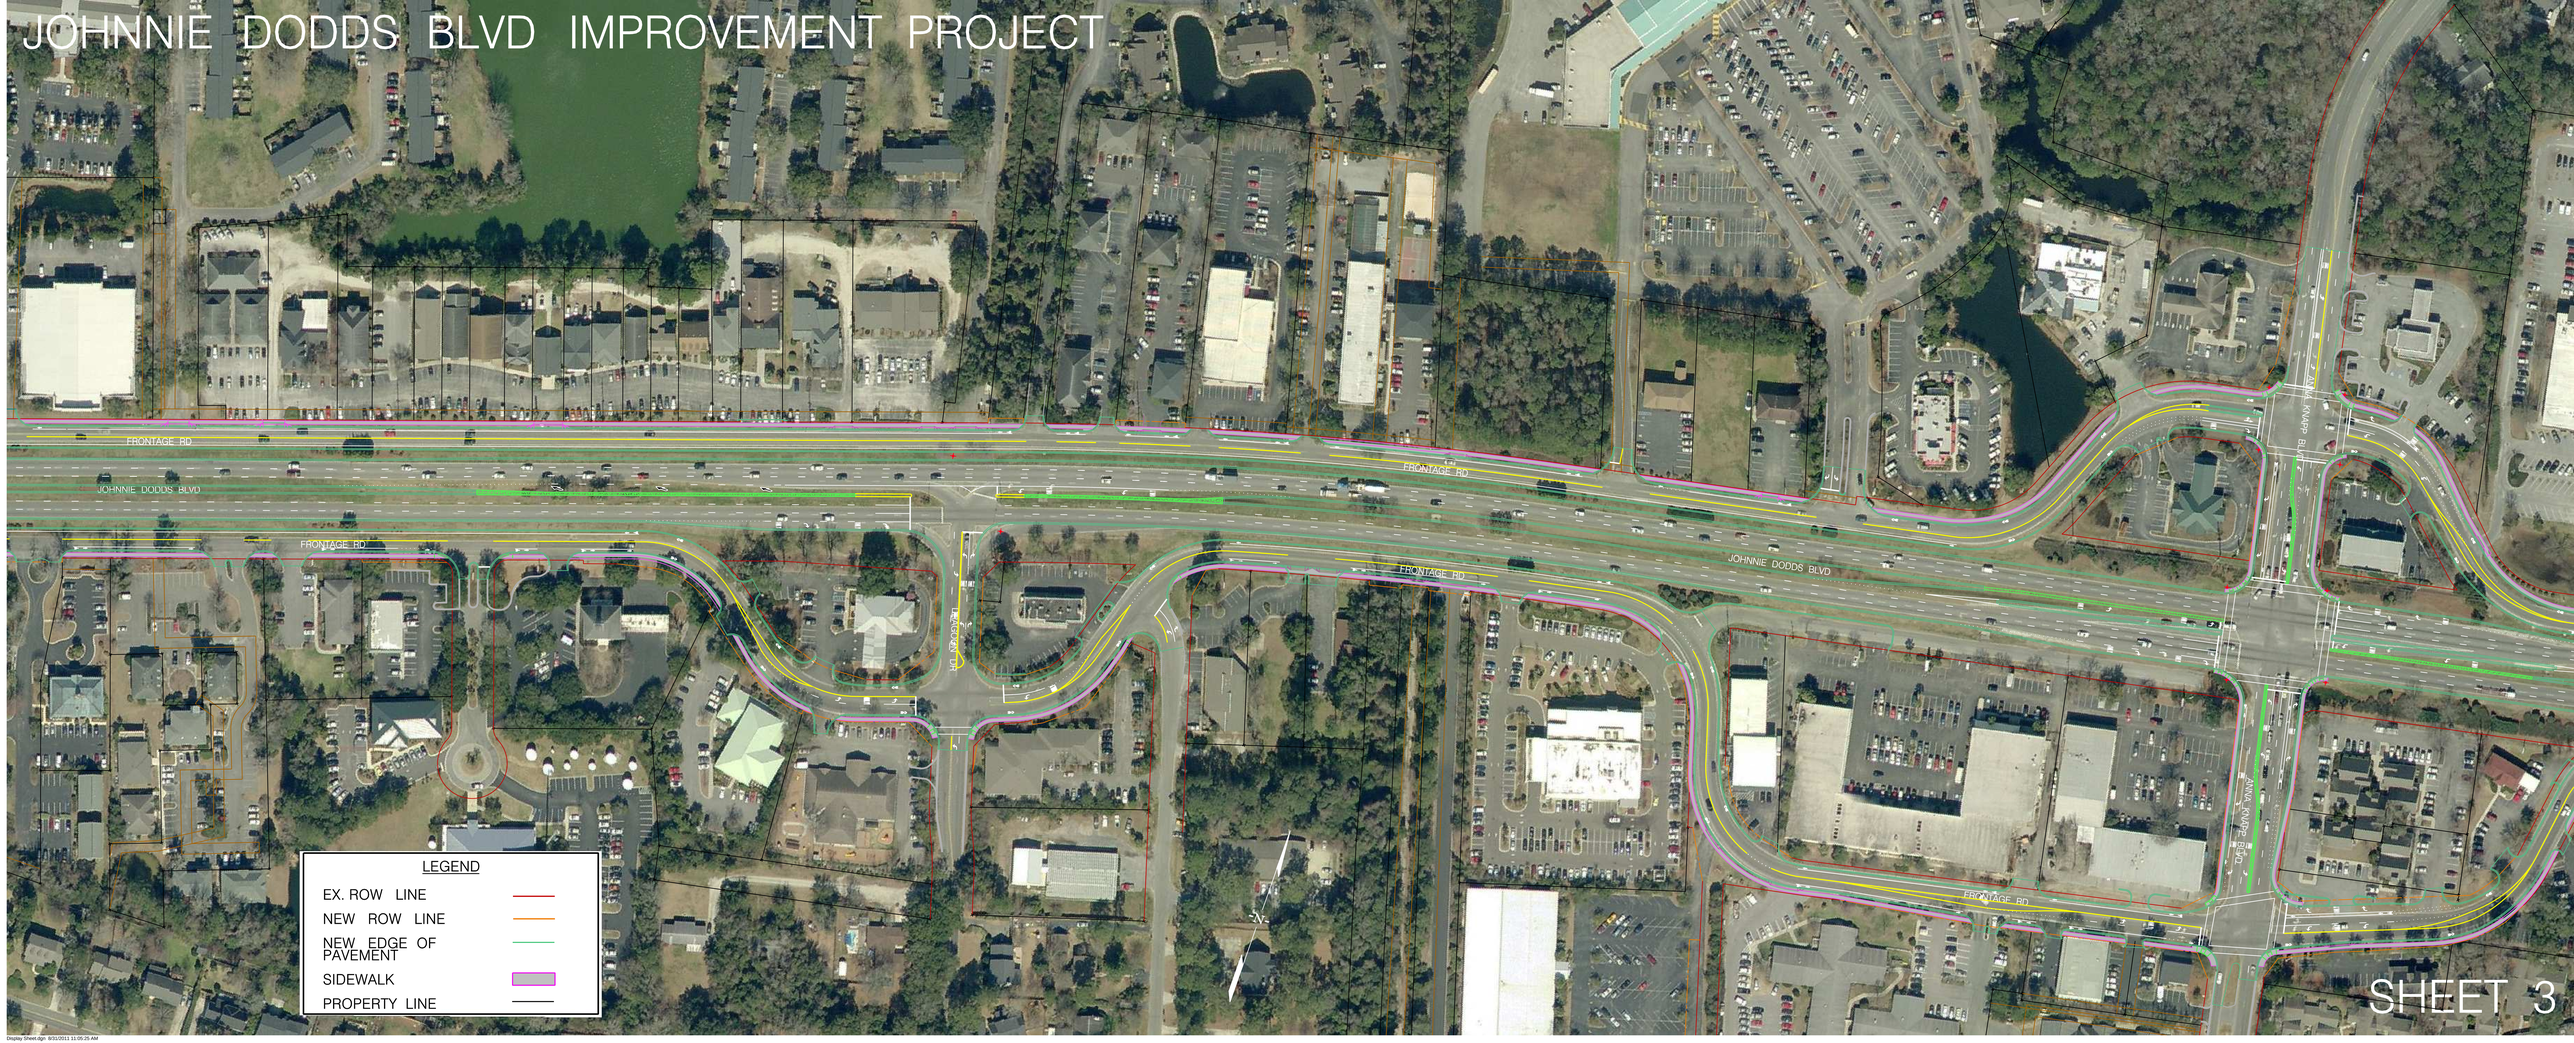

SHEET 3

Display Sheet.dgn 8/31/2011 11:05:25 AM